


NOT TO SCALE

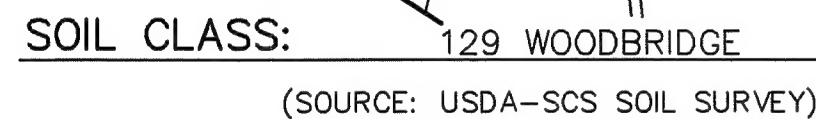

BENCH MARKS: DATUM = ASSUMED

- #1 SET PK NAIL EDGE DRIVE EDGE ROAD EL 46.13
#2 FOUND NAIL 0.8 UP POLE 334/1 ELEV 47.28
#3 SET NAIL ROOT ELEV 44.73


DESIGN INTENT:

1. THE BOTTOM OF THE EFFLUENT DISPOSAL SYSTEM SHALL BE CONSTRUCTED AT ELEVATION 47.0
2. THERE IS/ARE APPROX 3.0 FT BELOW ORIGINAL GROUND ON THE HIGH CONTOUR THE DESIGNED EDS.
- SUITABLE REPLACEMENT AREA (EL 50)

SUITABLE REPLACEMENT AREA:



SYSTEM MUST BE REBUILT IN PLACE OR REDESIGNED

LEGEND:

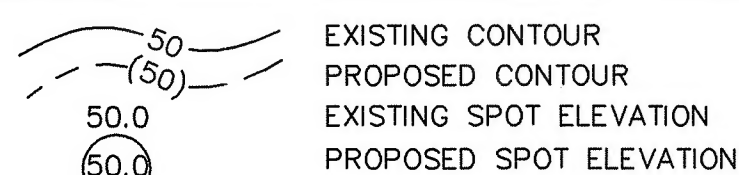


NOTES:

1. THIS PLAN IS NOT TO BE CONSTRUED AS A BOUNDARY SURVEY. PROPERTY LINES SHOWN ARE APPROXIMATED BASED ON INFORMATION FROM THE FOLLOWING SOURCE:
TITLE INSURANCE SURVEY BY OTHERS
2. NHDES-WS&PCD SUBDIVISION APPROVAL
#12569, #13391
3. THIS SYSTEM IS NOT DESIGNED TO HANDLE GARBAGE DISPOSAL, JACUZZI BATH, OR SEWAGE EJECTOR PUMP WASTE.
BACKWASH FROM WATER SOFTENER SYSTEMS SHOULD BE DISCHARGED TO A SEPARATE DRYWELL.
4. NO SURFACE WATER OR WELL WITHIN 65'
OF PROPOSED SYSTEM. WAIVER REQUESTED.
5. A SEPARATE PERMIT IS REQUIRED FROM THE TOWN OF HAMPTON FOR NEW AND IN-KIND REPLACEMENT SYSTEMS.

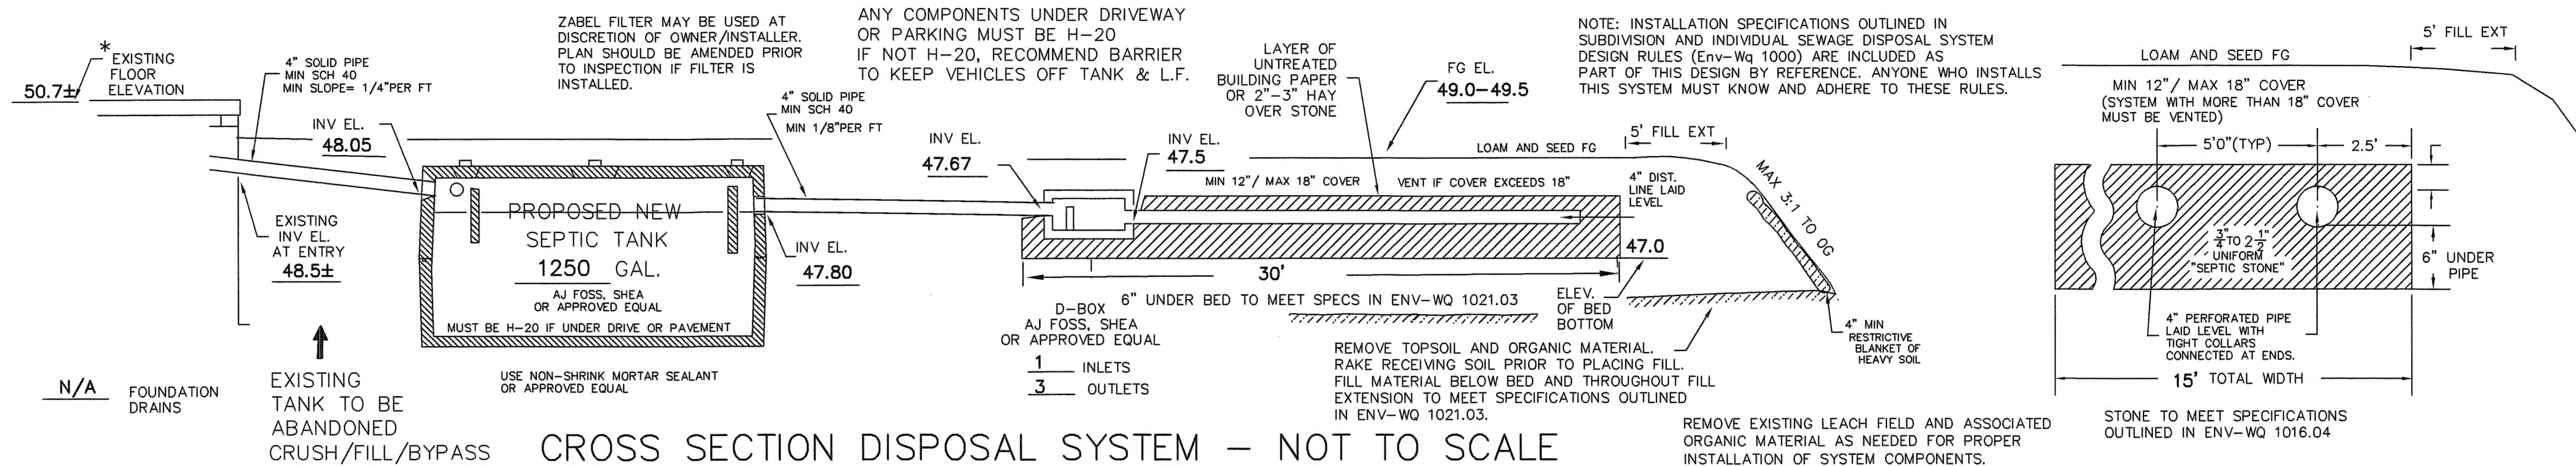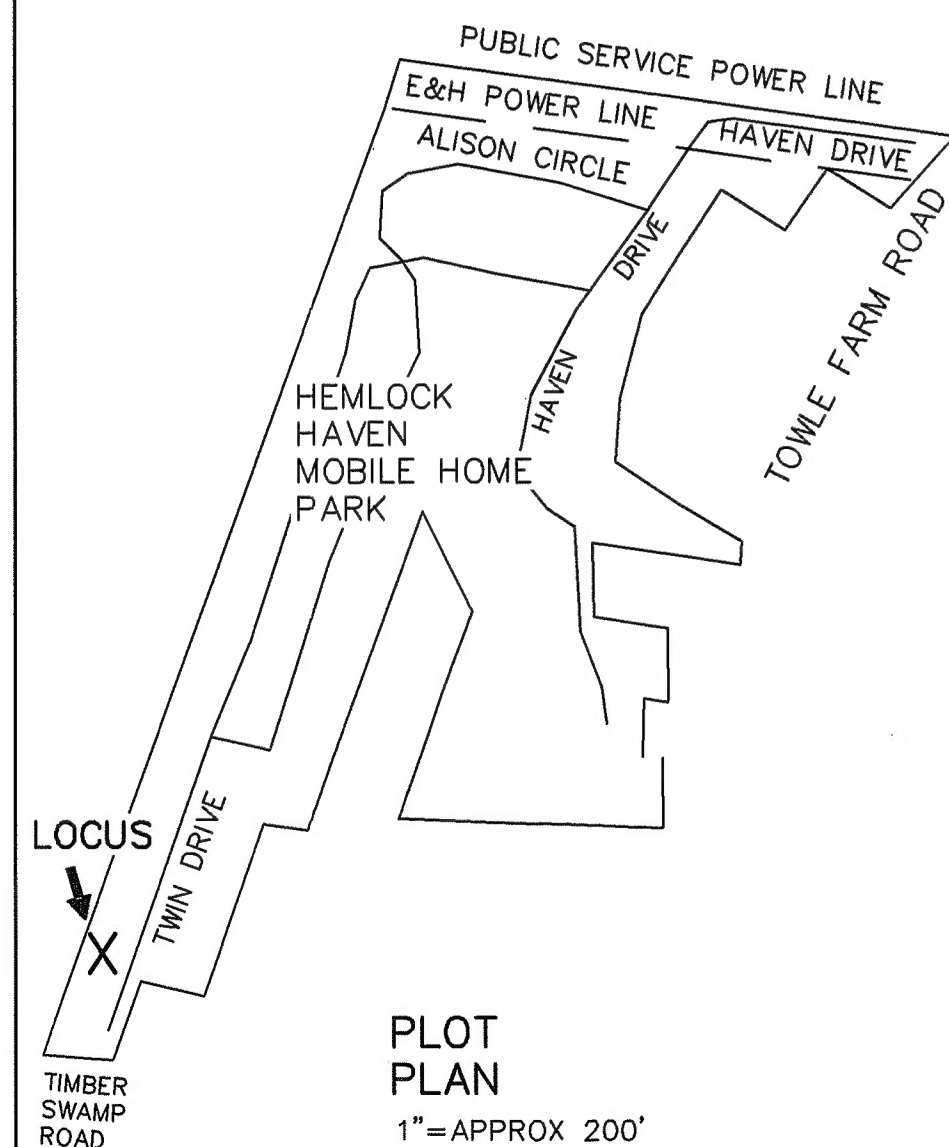

PLAN : 1"=20'

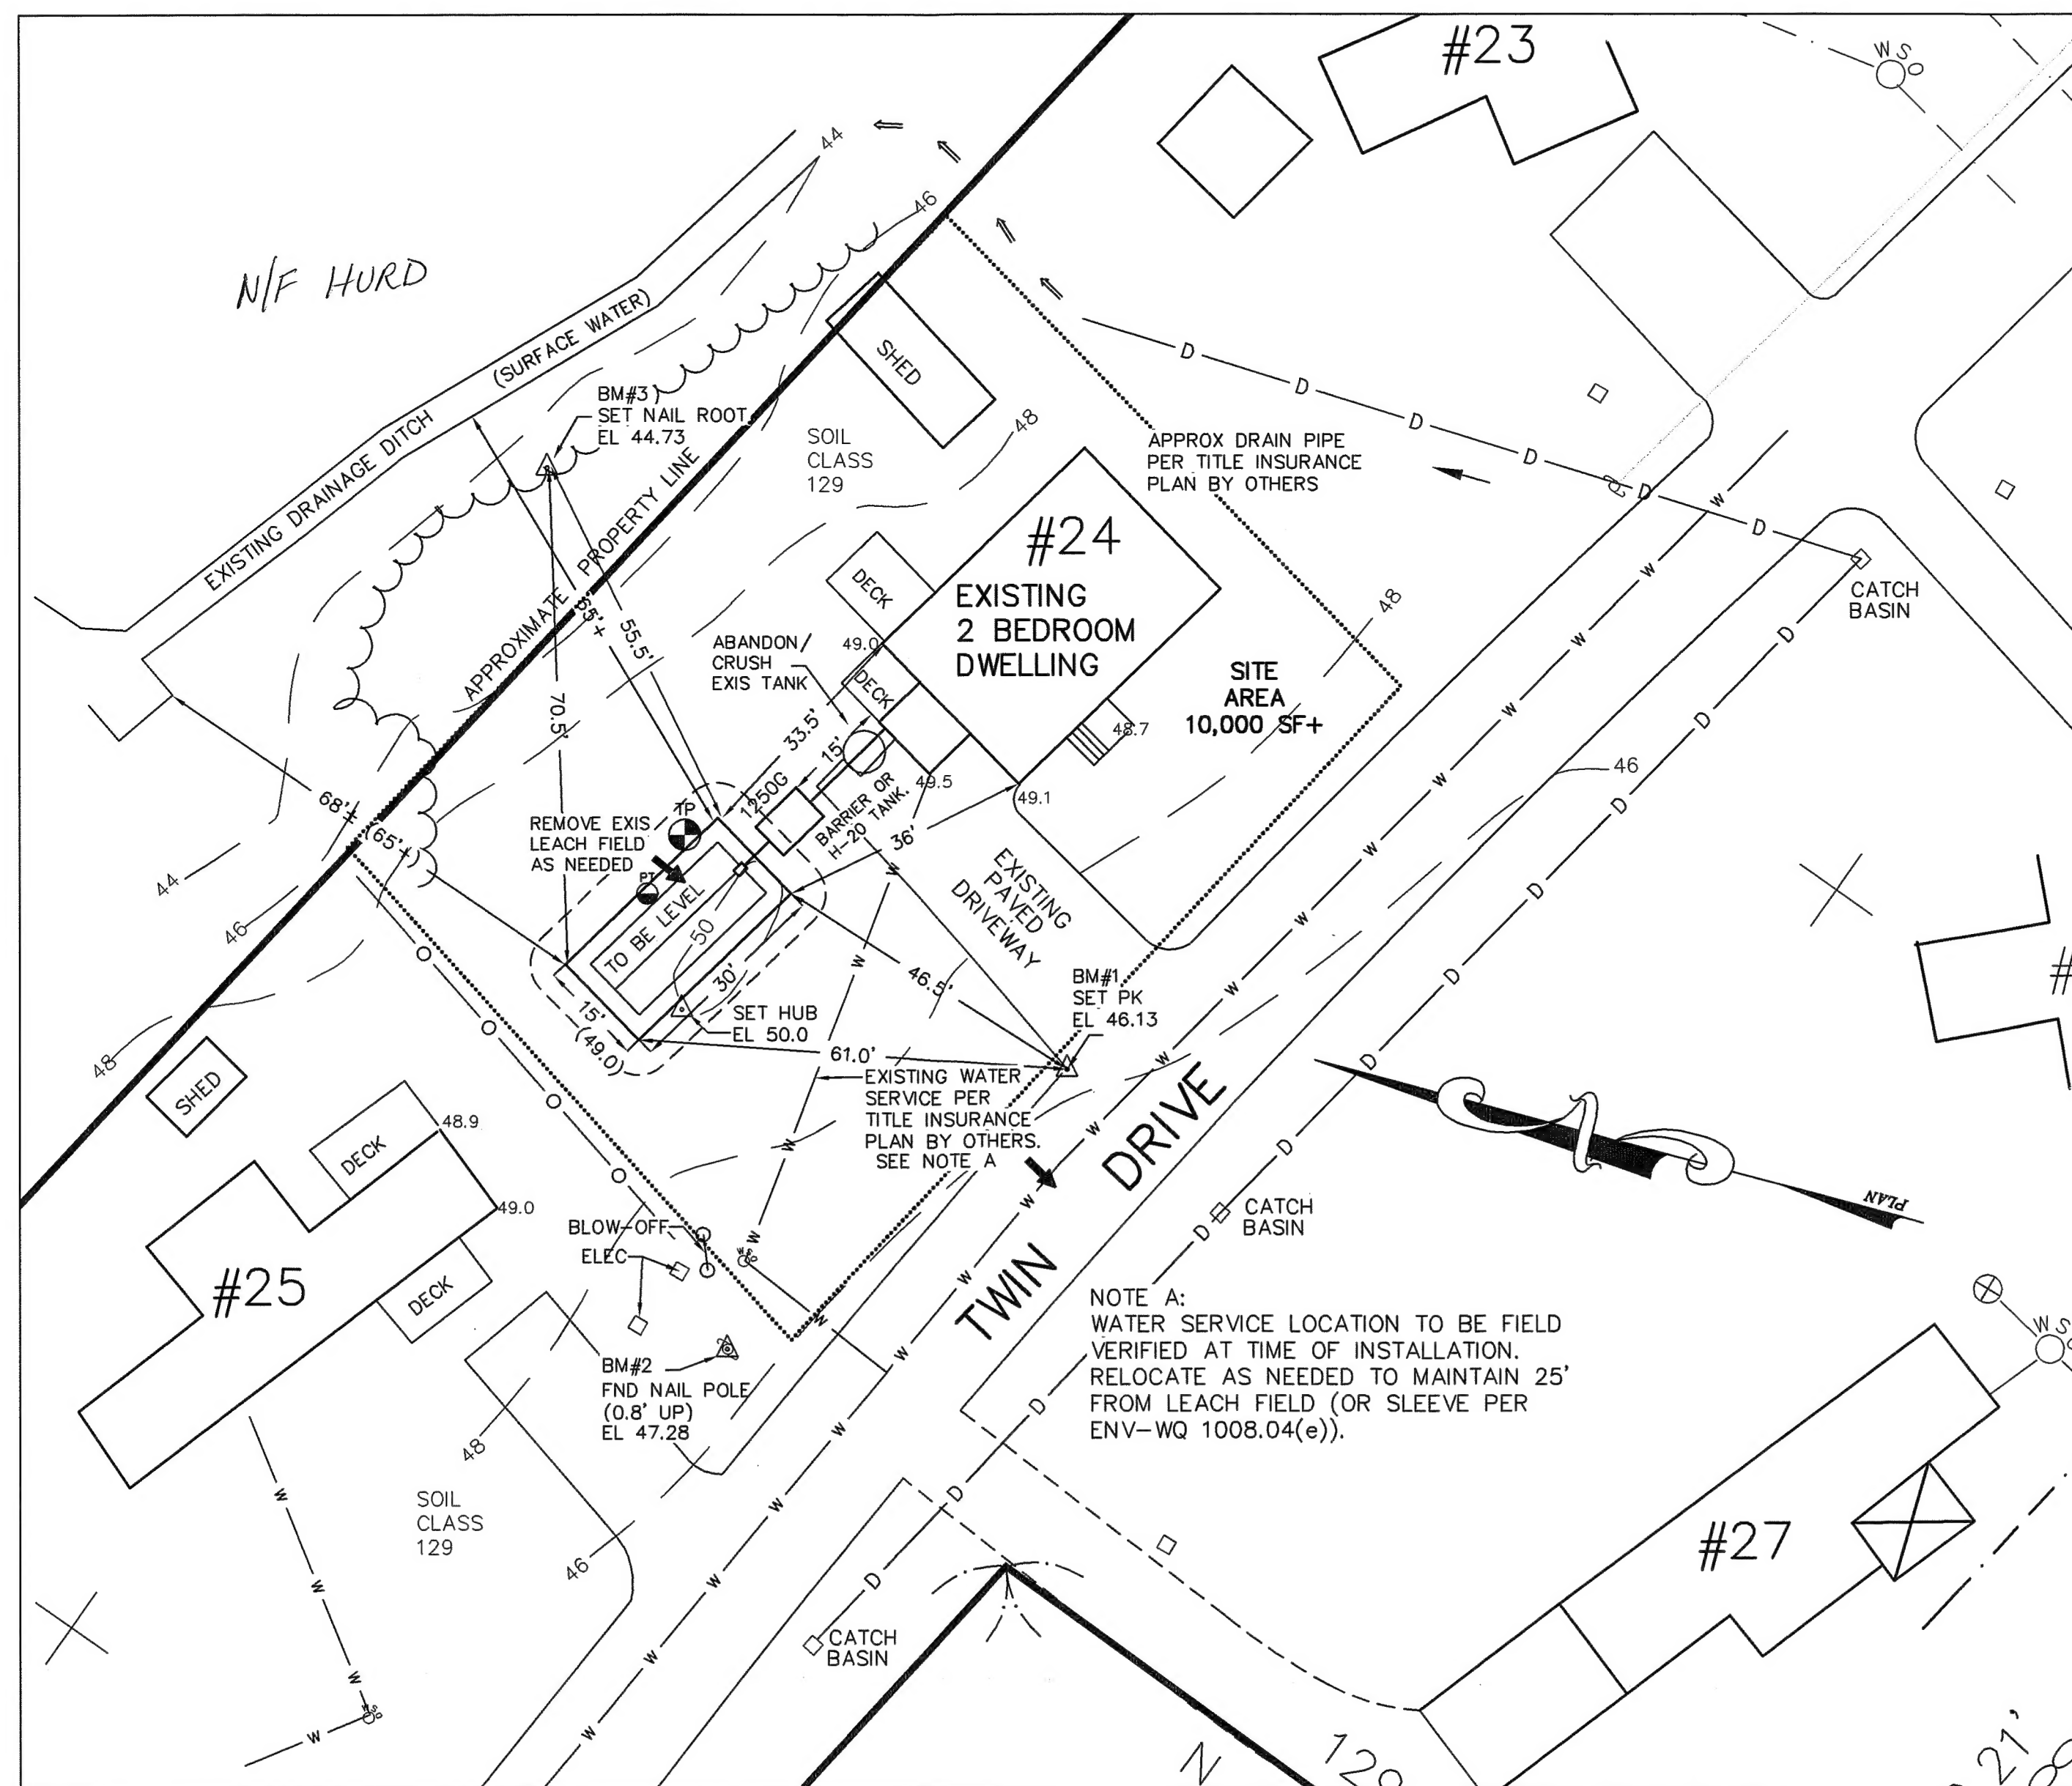

TP TEST PIT DATA

DATE: JULY 15, 2008

TOWN INSPECTOR: N/A

TEST PIT ELEVATION 49.5

0 -12"	10YR3/4 FINE SANDY LOAM TOPSOIL (TBR)
12-84"	10YR4/4 TO 4/6 GRAVELLY SAND FILL, GRANULAR, FRIABLE TO LOOSE

ESHWT @ 78", OBS H2O @ 78", NO REFUSAL

PT PERC TEST DATA

DATE: JULY 15, 2008

ESTIMATE < 2 MIN/IN @ 30" DEPTH

DESIGN LOADING: EXISTING 2 BEDROOM MOBILE HOME

AREA REQUIRED: 400 SQUARE FT PIPE& STONE REQUIRED

AREA PROPOSED: 15' X 30' = 450 SF PROVIDED

PROPOSED REPLACEMENT SEPTIC SYSTEM PLAN

EXISTING FAILED SYSTEM

LOCUS: #24 HEMLOCK HAVEN
HAMPTON, NH

OWNER: RICHARD AND RUTH BLEY
PO BOX 154
MELVIN VILLAGE, NH 03850-0154

NEW HAMPSHIRE
Designer of
Subsurface Disposal
Systems

Ann W. Bialobrzewski
No. 348
Water Supply & Pollution Control

APPLICANT:
STOCKTON SERVICES
PO BOX 1306
HAMPTON, NH 03842
603 929-7404

DATE: AUGUST 5, 2008

APPROVAL: CA2008094286

530 #24

* RESUBMITTED DUE TO EXPIRED
90 DAY EXTENSION 05/13/09

